CITY of SPIRIT LAKE

TOWNSHIP 53 NORTH, RANGE 4 WEST, B.M.
KOOTENAI COUNTY, IDAHO

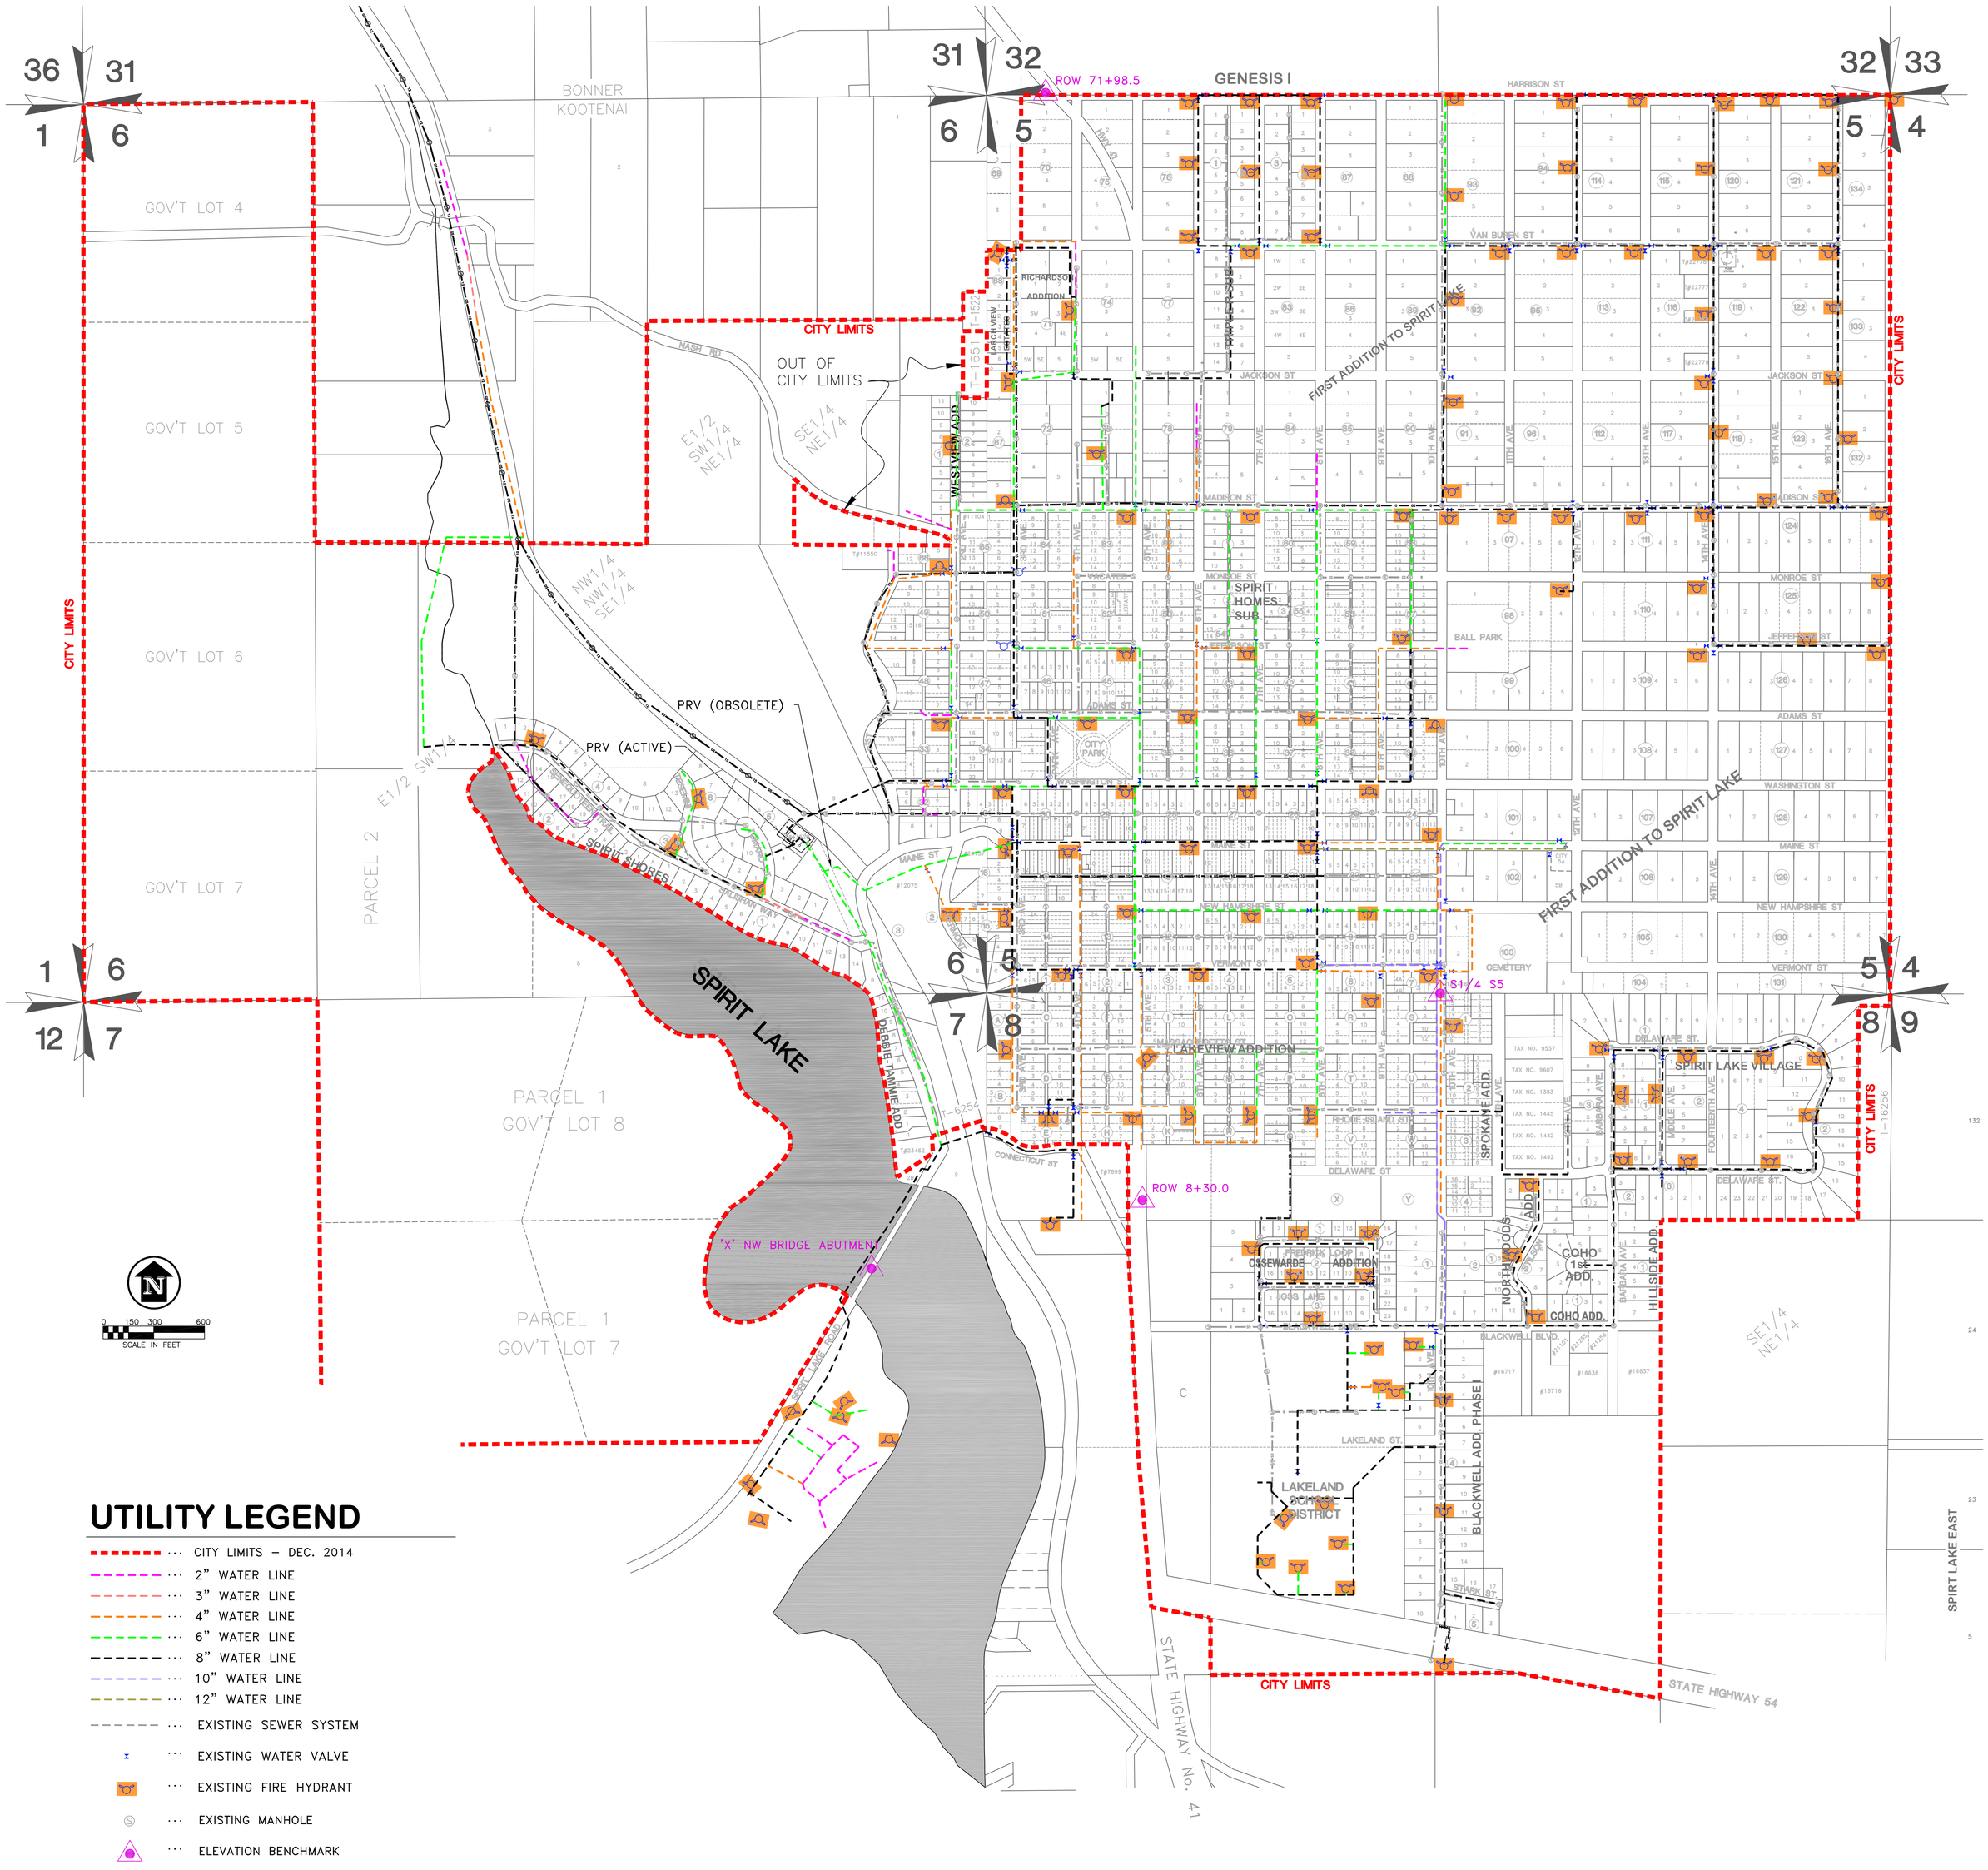

UTILITY LEGEND

- CITY LIMITS – DEC. 2014
- 2" WATER LINE
- 3" WATER LINE
- 4" WATER LINE
- 6" WATER LINE
- 8" WATER LINE
- 10" WATER LINE
- 12" WATER LINE
- EXISTING SEWER SYSTEM
- EXISTING WATER VALVE
- EXISTING FIRE HYDRANT
- EXISTING MANHOLE
- ELEVATION BENCHMARK

DATUM

ELEVATIONS ARE BASED ON NAVD 29 DATUM

NOTE: HORIZONTAL WATER & SEWER LOCATIONS ARE APPROXIMATE, FOR MORE EXACT LOCATIONS CALL 811 (ONE CALL DIG)

CITY OF SPIRIT LAKE
P.O. BOX 309
SPIRIT LAKE, IDAHO 83869
(208) 623-2131

No.	DATE	REVISION	DRN/CHK'D
6	2–28–17	DAUM WATER LINE BLK 62 TO 4" MAIN	SJF/EJE
5	1–19–17	ADDED VOLUNTEER PARK IMP.	SJF/EJE
4	9–16–15	REVISION	JMB/EJE
3	7–30–15	REVISION	JMB/EJE
2	3–11–15	REVISION	JMB/EJE
1	3–6–15	REVISION	JMB/EJE

SHEET TITLE:
CITY OF SPIRIT LAKE
OVERALL EXISTING WATER SYSTEM

James A. Sewell and Associates, LLC
CONSULTING ENGINEERS
NEWPORT, WASHINGTON, 99156
(509) 447–3626

DATE: 7–8–13
SCALE: AS SHOWN
DRAWN: JMB
CHECKED: EJE
DATA No.:
CAD FILE NAME: SPL–OVERALL MAPS
SHT 1 OF 1

THIS DRAWING IS THE PROPERTY OF JAMES A. SEWELL & ASSOCIATES, LLC. ANY REPRODUCTION, REUSE OR MODIFICATION OF THIS DRAWING OR ITS CONTENTS WITHOUT SPECIFIC WRITTEN PERMISSION OF SEWELL & ASSOC. IS STRICTLY PROHIBITED